Google Maps for the work proposed work of laying of new 300mm dia RCC & 230mm dia sewer pipeline at Mamulpete, AM Lane, DK lane, ES lane and surrounding area coming under Chikkalalbagh S/stn of AEESW-1 sub dvn

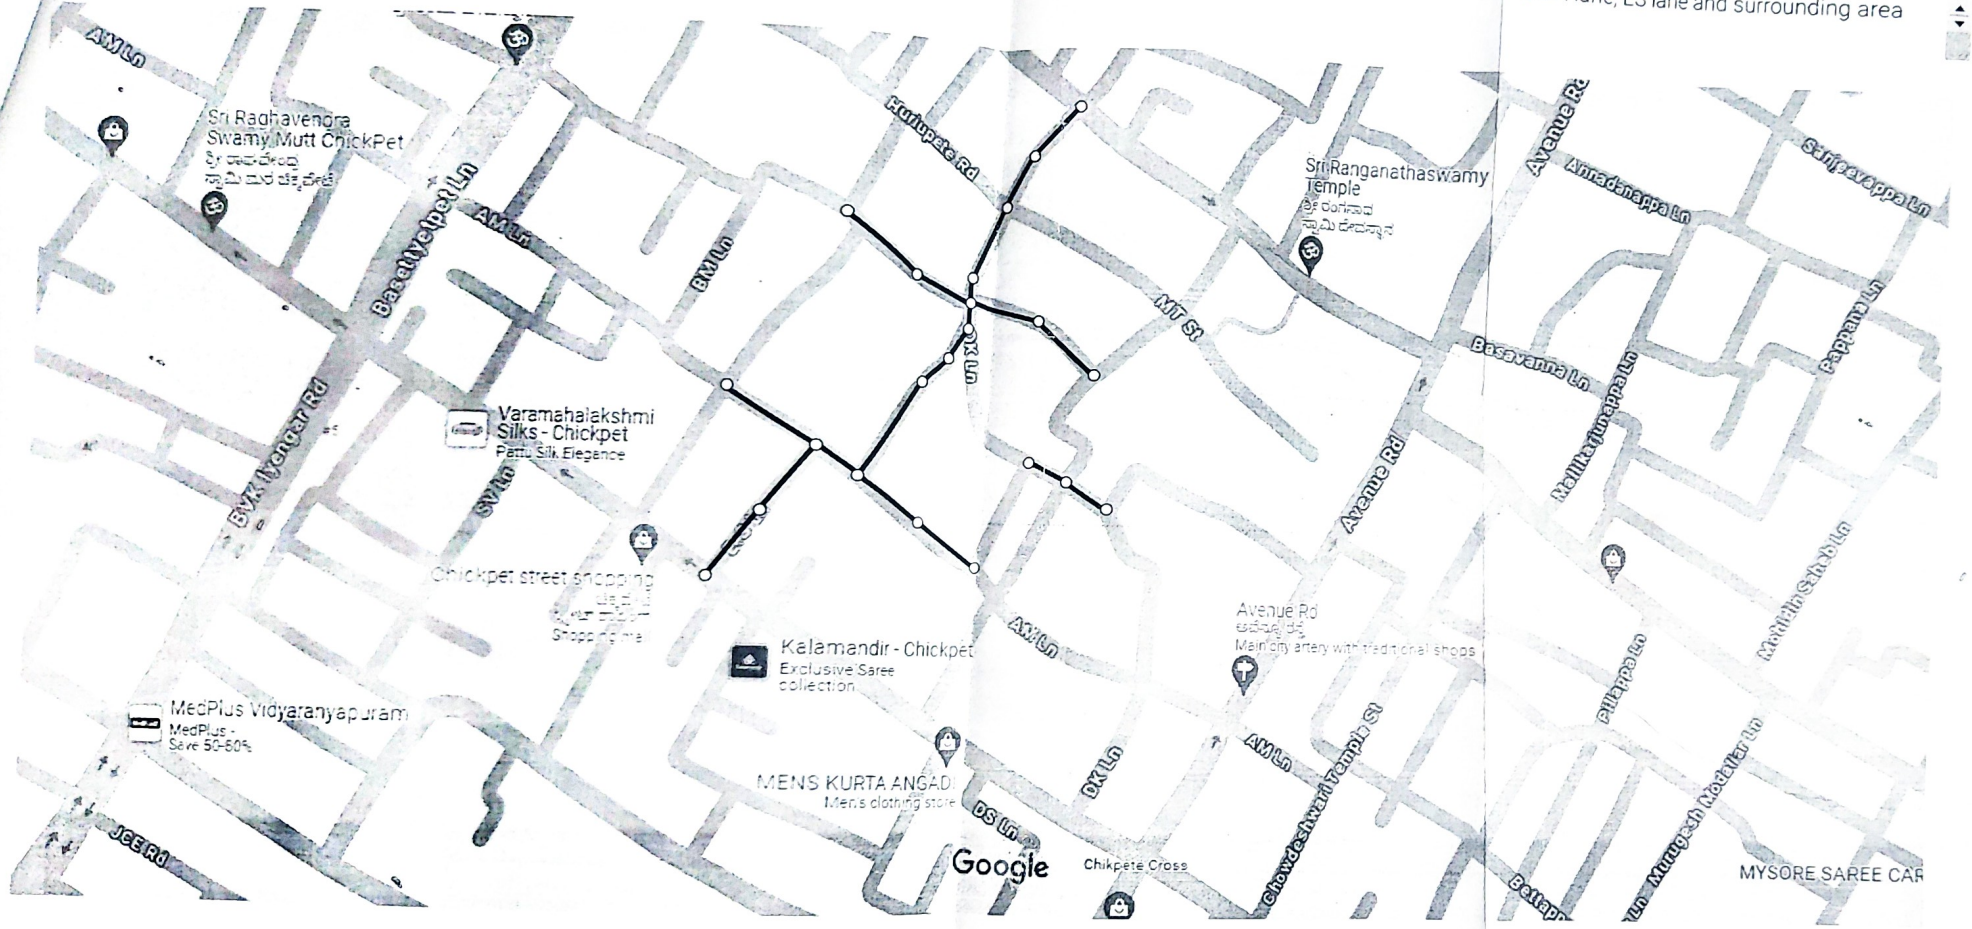

JE-CLB

Chikkapet
AEESW-1

Scanned with ACE Scanner

For the proposed work of laying of new 300mm dia RCC & 230mm dia sewer pipeline at Mamulpete, AM Lane, DK lane, ES lane and surrounding area coming under Chikkalalbagh S/stn of AEESW-1 sub dvn.

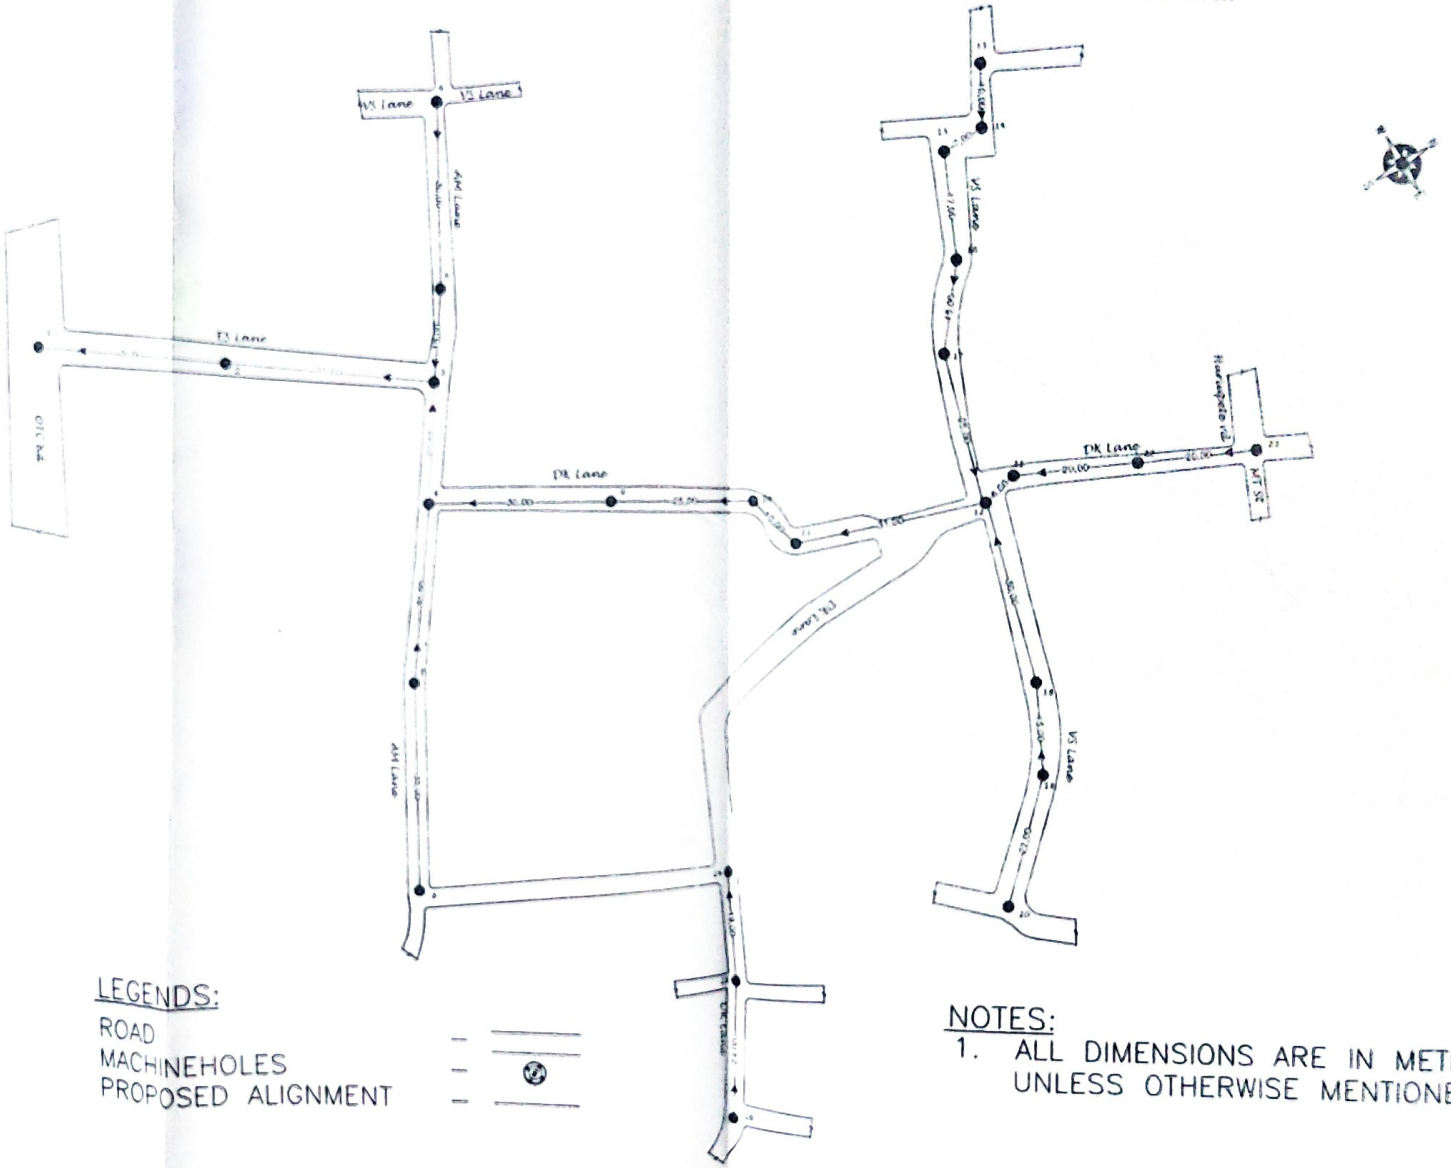

LEGENDS:

ROAD – ———
MACHINEHOLES – ⊗
PROPOSED ALIGNMENT – ———

NOTES:

1. ALL DIMENSIONS ARE IN METERS UNLESS OTHERWISE MENTIONED.

JE CLB S/stn

AEE SW-1

EE SW

Scanned with ACE Scanner